05/03091

DRAWINGS ARE NOT TO BE SCALED. ONLY USE FIGURED DIMENSIONS. THIS DRAWING REMAINS THE COPYRIGHT OF KIRSTEN ASSOCIATES INC. ANY UNAUTHORISED REPRODUCTION IS A BREACH OF COPYRIGHT. ALL DISCREPANCIES ARE TO BE REPORTED PRIOR TO CONSTRUCTION.

London Borough of Bromley
- 2 SEP 2005
Environmental SERVICES

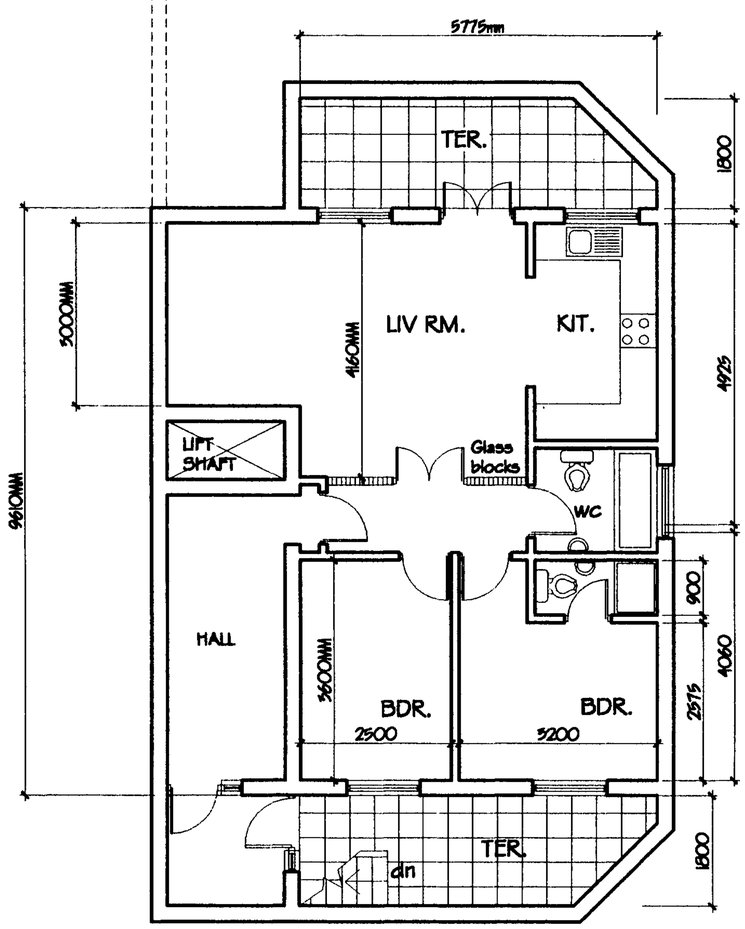


PROPOSED
LOWER GROUND

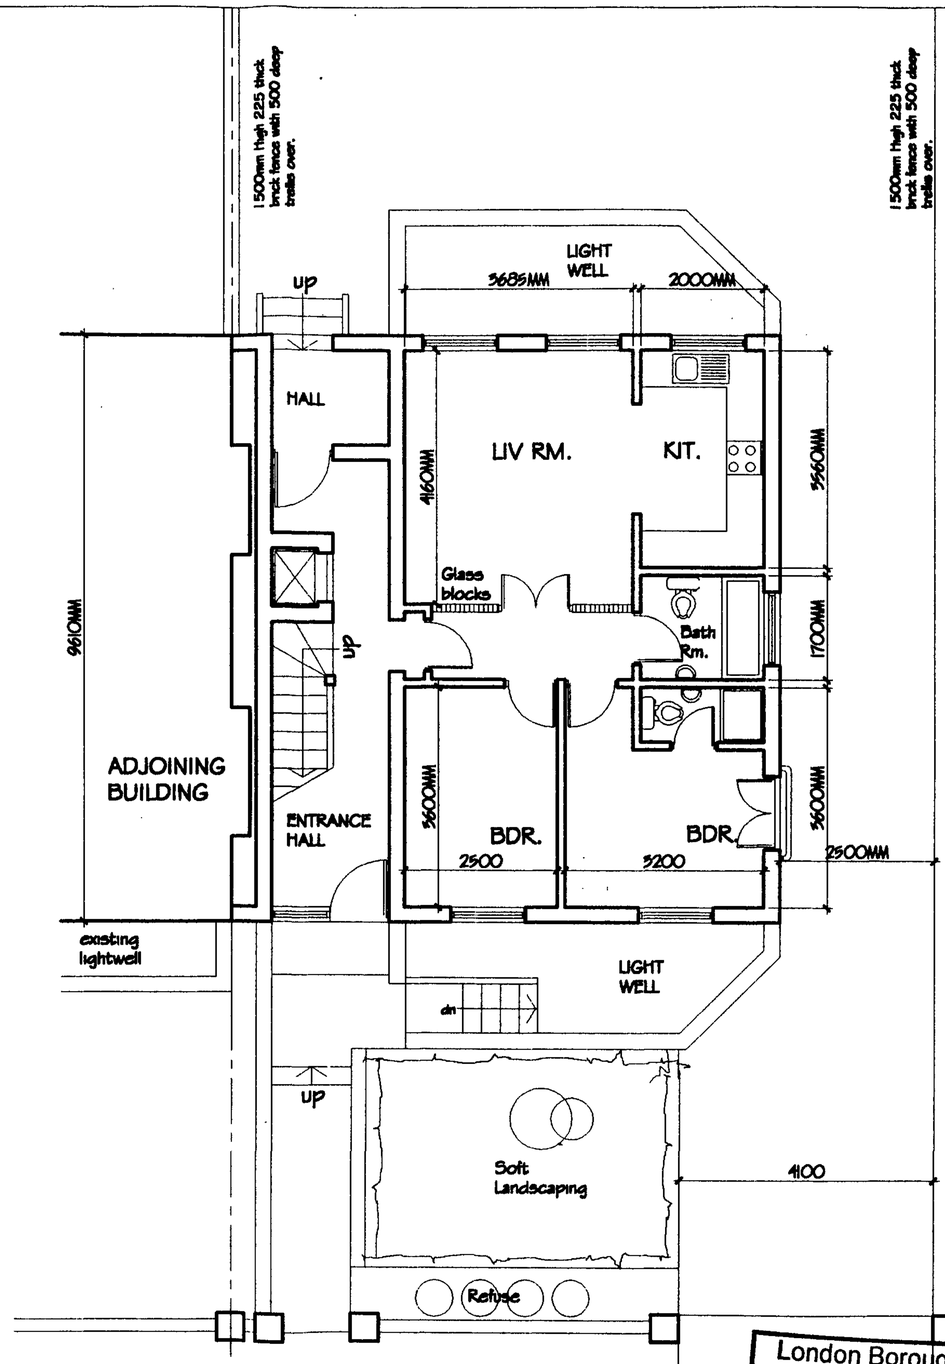


PROPOSED
GROUND FLOOR

London Borough of Bromley
18 AUG 2005
Environmental SERVICES

REVISIONS:

DWG No: Y2k5/07/AR02B
PROPOSED REAR ELEVATION

CLIENT:
MORRELL DEVELOPMENTS
313A GARRATT LANE. EARLSFIELD. LONDON SW18 4DX.

PROPOSED AMENDMENT TO APPROVED BLOCK OF SELF-CONTAINED FLATS
AT 49 BELVEDERE ROAD. CRYSTAL PALACE. LONDON SE19 2HP.

DATE: AUGUST 2005 SCALE: 1:100
KIRSTEN ASSOCIATES INC. TEL/FAX: 01634 669 473

DRAWINGS ARE NOT TO BE SCALED. ONLY USE FIGURED DIMENSIONS. THIS DRAWING REMAINS THE COPYRIGHT OF KIRSTEN ASSOCIATES INC. ANY UNAUTHORISED REPRODUCTION IS A BREACH OF COPYRIGHT. ALL DISCREPANCIES ARE TO BE REPORTED PRIOR TO CONSTRUCTION.

GENERAL NOTES:

05/03091
London Borough of Bromley
- 2 SEP 2005
Environmental SERVICES

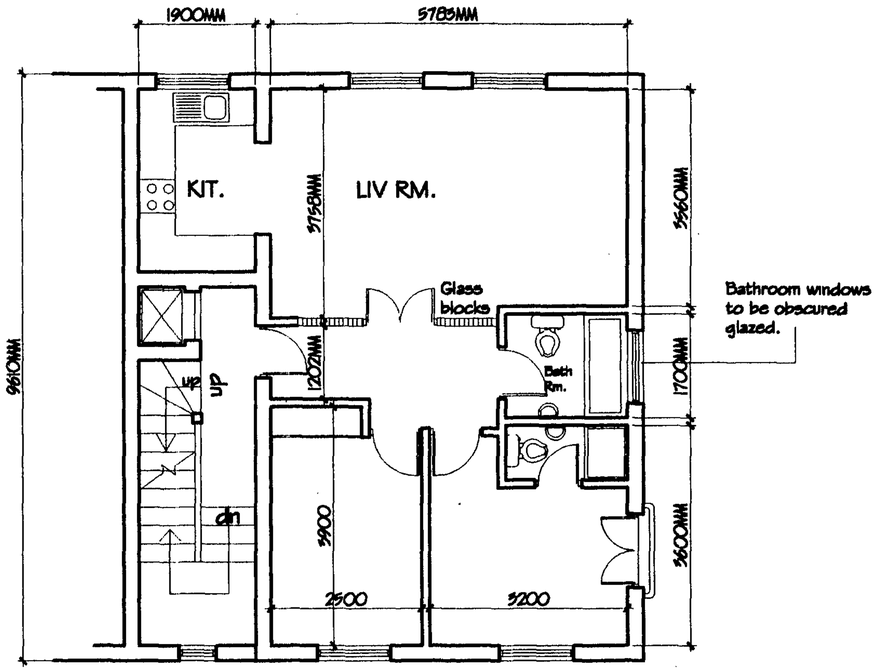


PROPOSED FIRST FLOOR

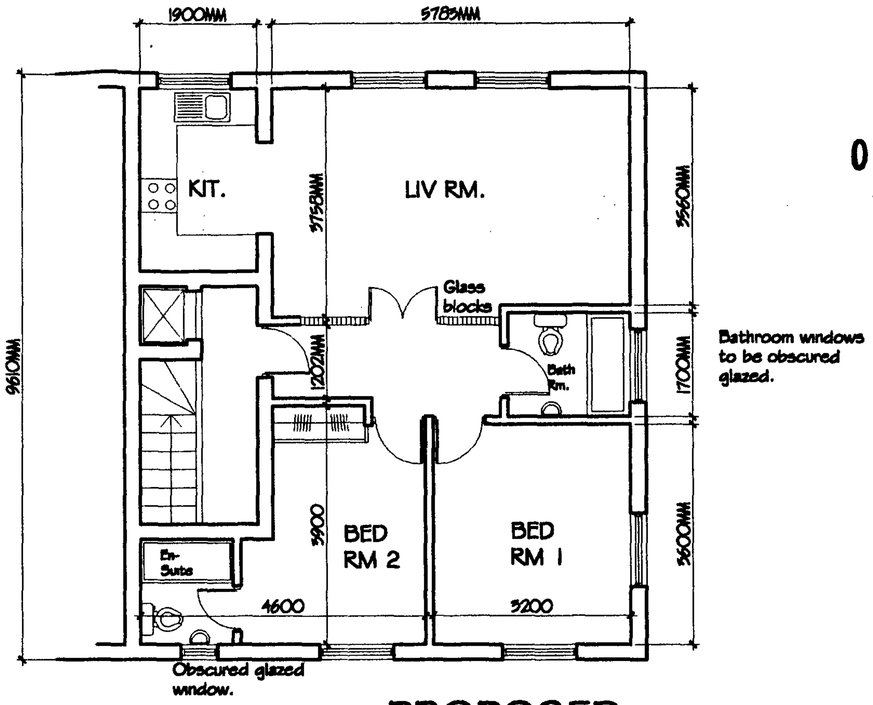


PROPOSED SECOND FLOOR

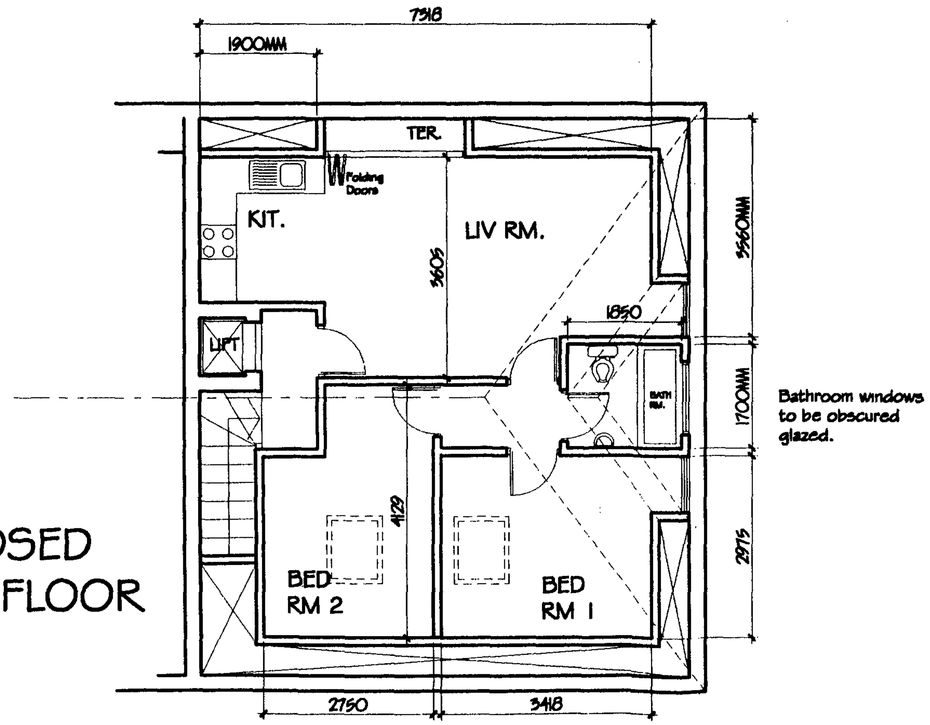


PROPOSED THIRD FLOOR

REVISIONS:

London Borough of Bromley
18 AUG 2005
Environmental SERVICES

DWG No: Y2k5/07/AR03B
PROPOSED REAR ELEVATION

CLIENT:
MORRELL DEVELOPMENTS
313A GARRATT LANE. EARLSFIELD. LONDON SW18 4DX.

PROPOSED AMENDMENT TO APPROVED BLOCK OF SELF-CONTAINED FLATS
AT 49 BELVEDERE ROAD. CRYSTAL PALACE. LONDON SE19 2HP.

DATE: AUGUST 2005 SCALE: 1:100
KIRSTEN ASSOCIATES INC. TEL/FAX: 01634 669 473