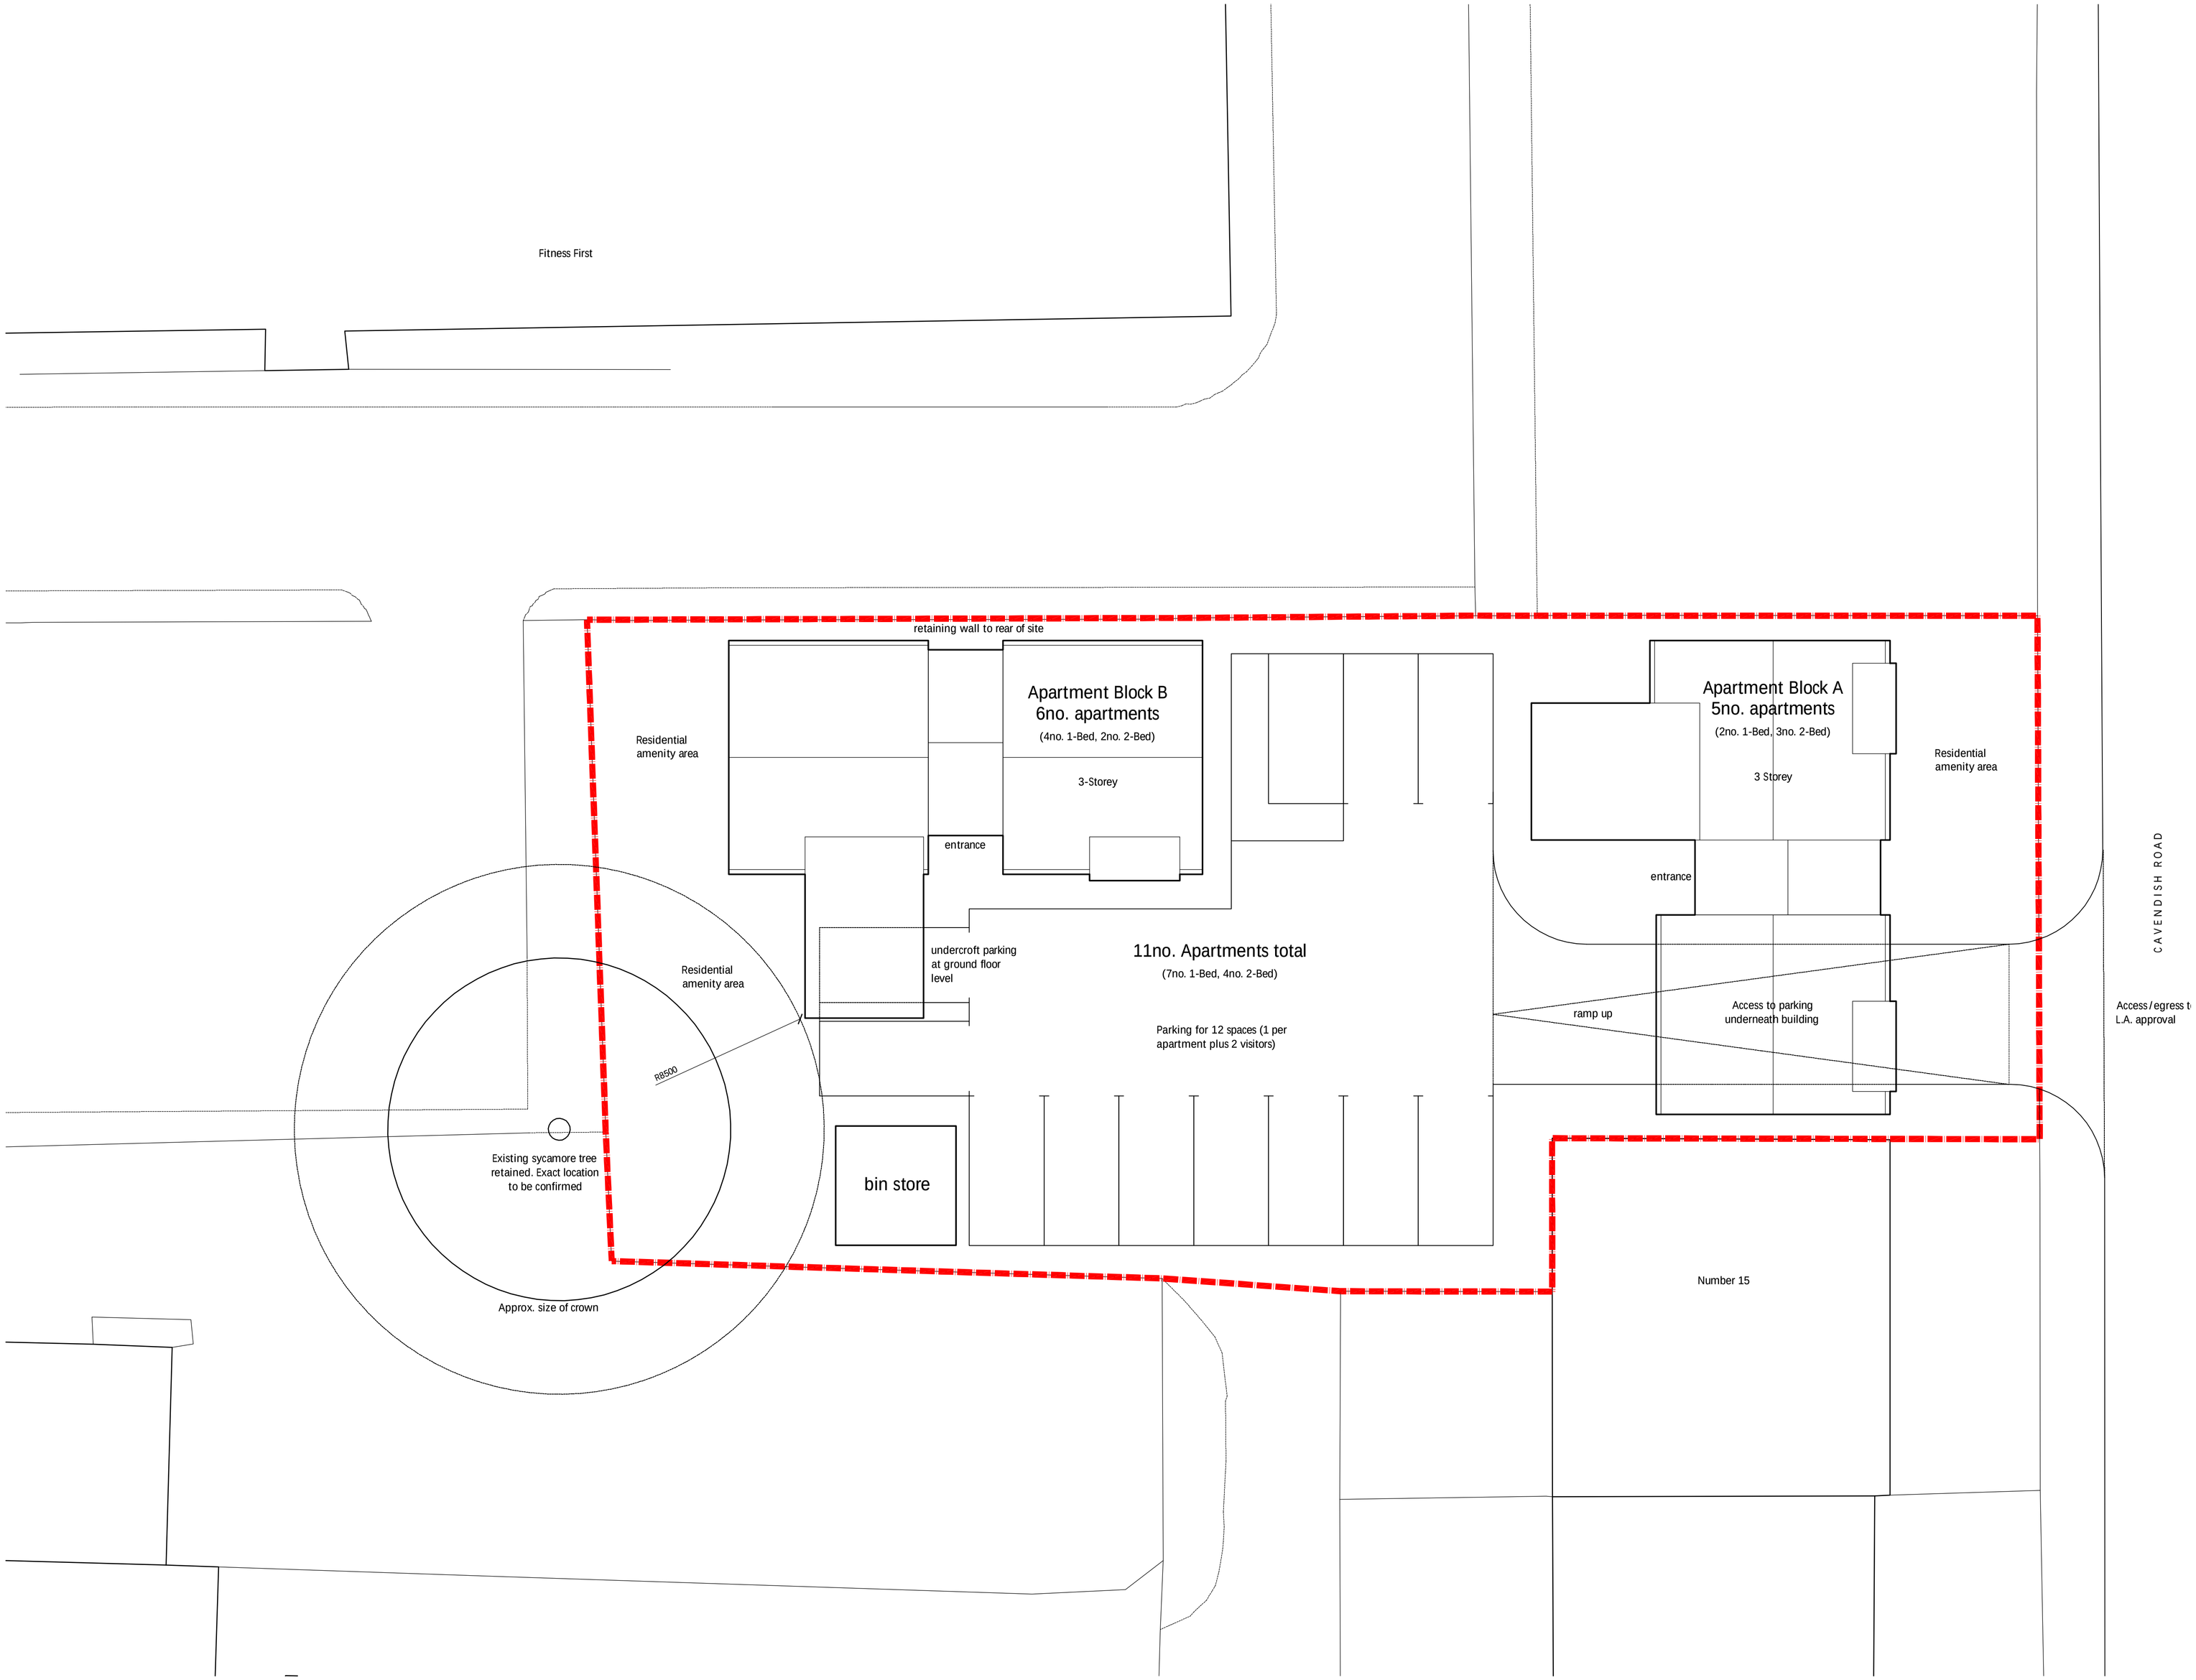

Site Plan as proposed

Residential Development, Cavendish Road, Bradford
SKETCH SCHEME

PLEASE NOTE:

The contractor must visit the site and be responsible for checking and verifying all dimensions, measurements, levels, existing drain / sewer positions and services prior to the commencement of the work and the manufacture of any purpose made components.

Any discrepancies are to be notified to Work Architecture.

DO NOT SCALE OFF THIS DRAWING.

THE CONTRACTOR IS RESPONSIBLE for ensuring all works comply with the relevant building regulations and / or statutory requirements whether or not they are specifically noted on this plan. This drawing shall be read in conjunction with all relevant consultants and / or specialists drawings / documents. The materials and workmanship of all relevant trades and building operations shall comply with the recommendations of current British Standards and codes of practice.

IF IN DOUBT REFER TO WORK ARCHITECTURE.

As far as reasonably practicable, this design has been prepared in such a way as to reduce the risks to the health and safety of person(s) who may be affected.

This drawing remains the copyright of Work Architecture and may not be copied without prior written permission.

Rev	Date	Details	Drawn by

Overland Developments

client

Proposed Residential Development
Cavendish Road
Bradford

project

Proposed Sketch Scheme

title

WORK ARCHITECTURE
THE ARCH BARN
ESTATE YARD
HAREWOOD
LEEDS
LS17 9LF
T: 0113 288 6018 F: 0113 387 3890
E: info@work-architects.co.uk

date: 27/06/07	scale: 1:100@A1
job number: 482.06	drawing number: (01) 01 rev A
drawn by: IC	checked by:
drawing status: Feasibility	

www.work-architects.co.uk

PDF created with pdfFactory Pro trial version www.pdffactory.com